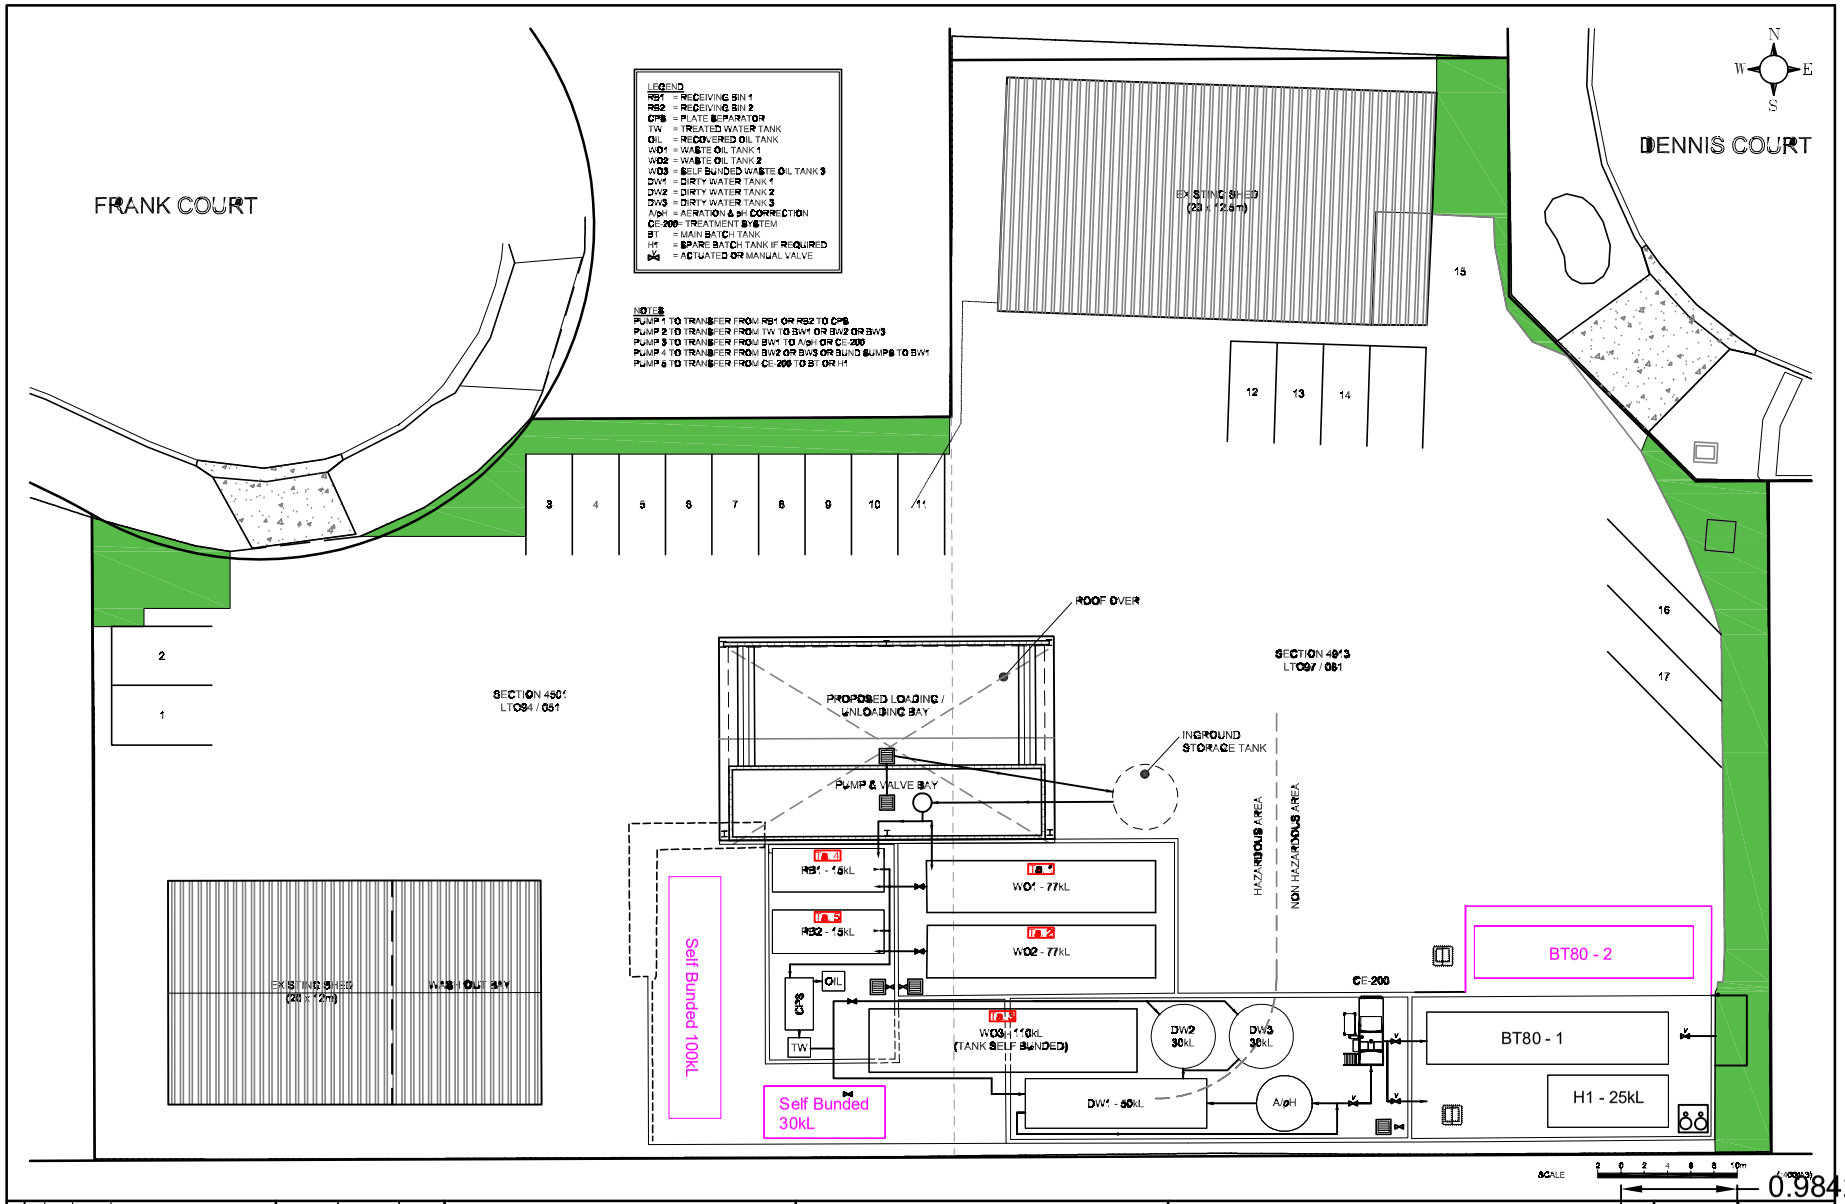

REVISIONS							
No.	BY	DATE	DESCRIPTION	PLOT FILE	DWG_NAME	DATE	TECHNICALLY APPROVED:
				DESIGN			
				DRAWN			
				DES. CHK.			
				DWG. CHK.			

6 FRANK COURT & 5 DENNIS COURT BERRIMAH
WASTE OIL FACILITY
PROPOSED DEVELOPMENT

SCALE	AS SHOWN
SHEET	01 of 01
DWG No.	R/681-09-02
REVISION	