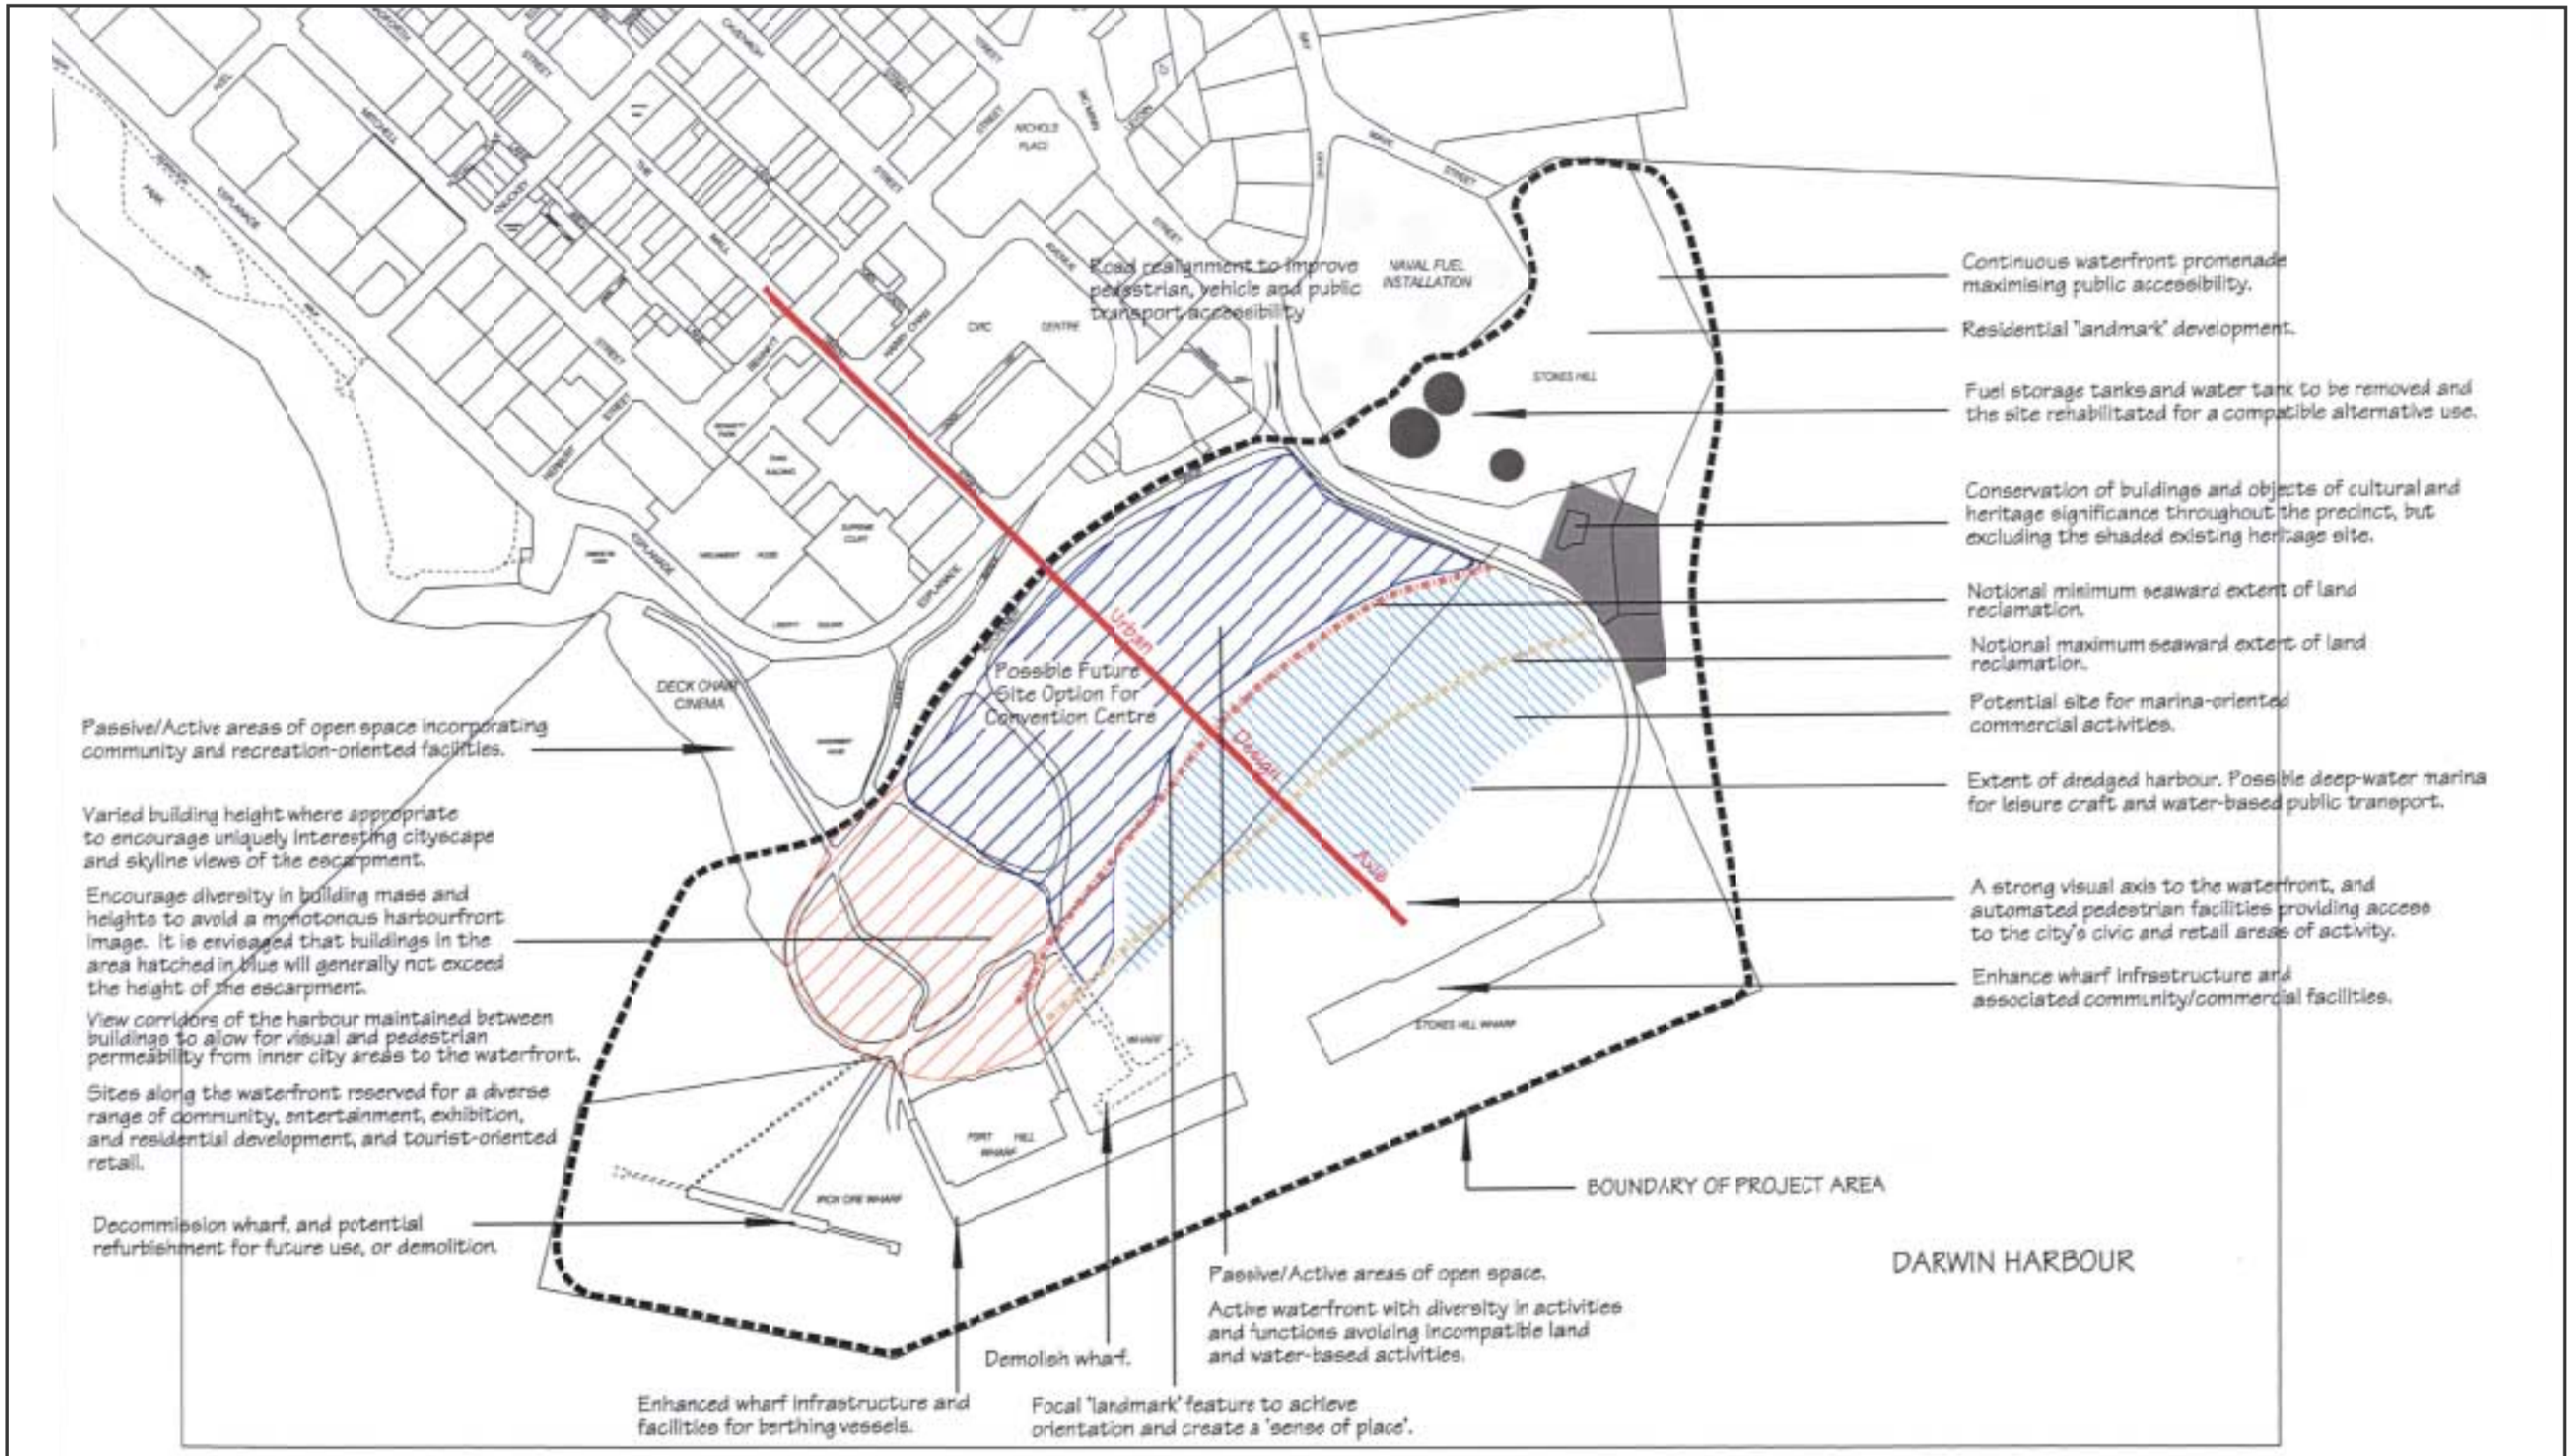

Job No.	36909-007-562	
Prep. By	PL	30 Apr 04
Chk'd By	WD	13 May 04
Revision No.		1

Department of Infrastructure, Planning and Environment
DARWIN WATERFRONT PROJECT

DARWIN WATERFRONT REVITALISTATION CONCEPT PLAN

Figure 1.4

URS

URS AUSTRALIA PTY LTD Perth Office +61 8 9221 1630
S:\Risk and Liability\DIPE\36909007 DRW Harbour Precinct Study\Drawing\r035\36909007r035f1-4.dgn