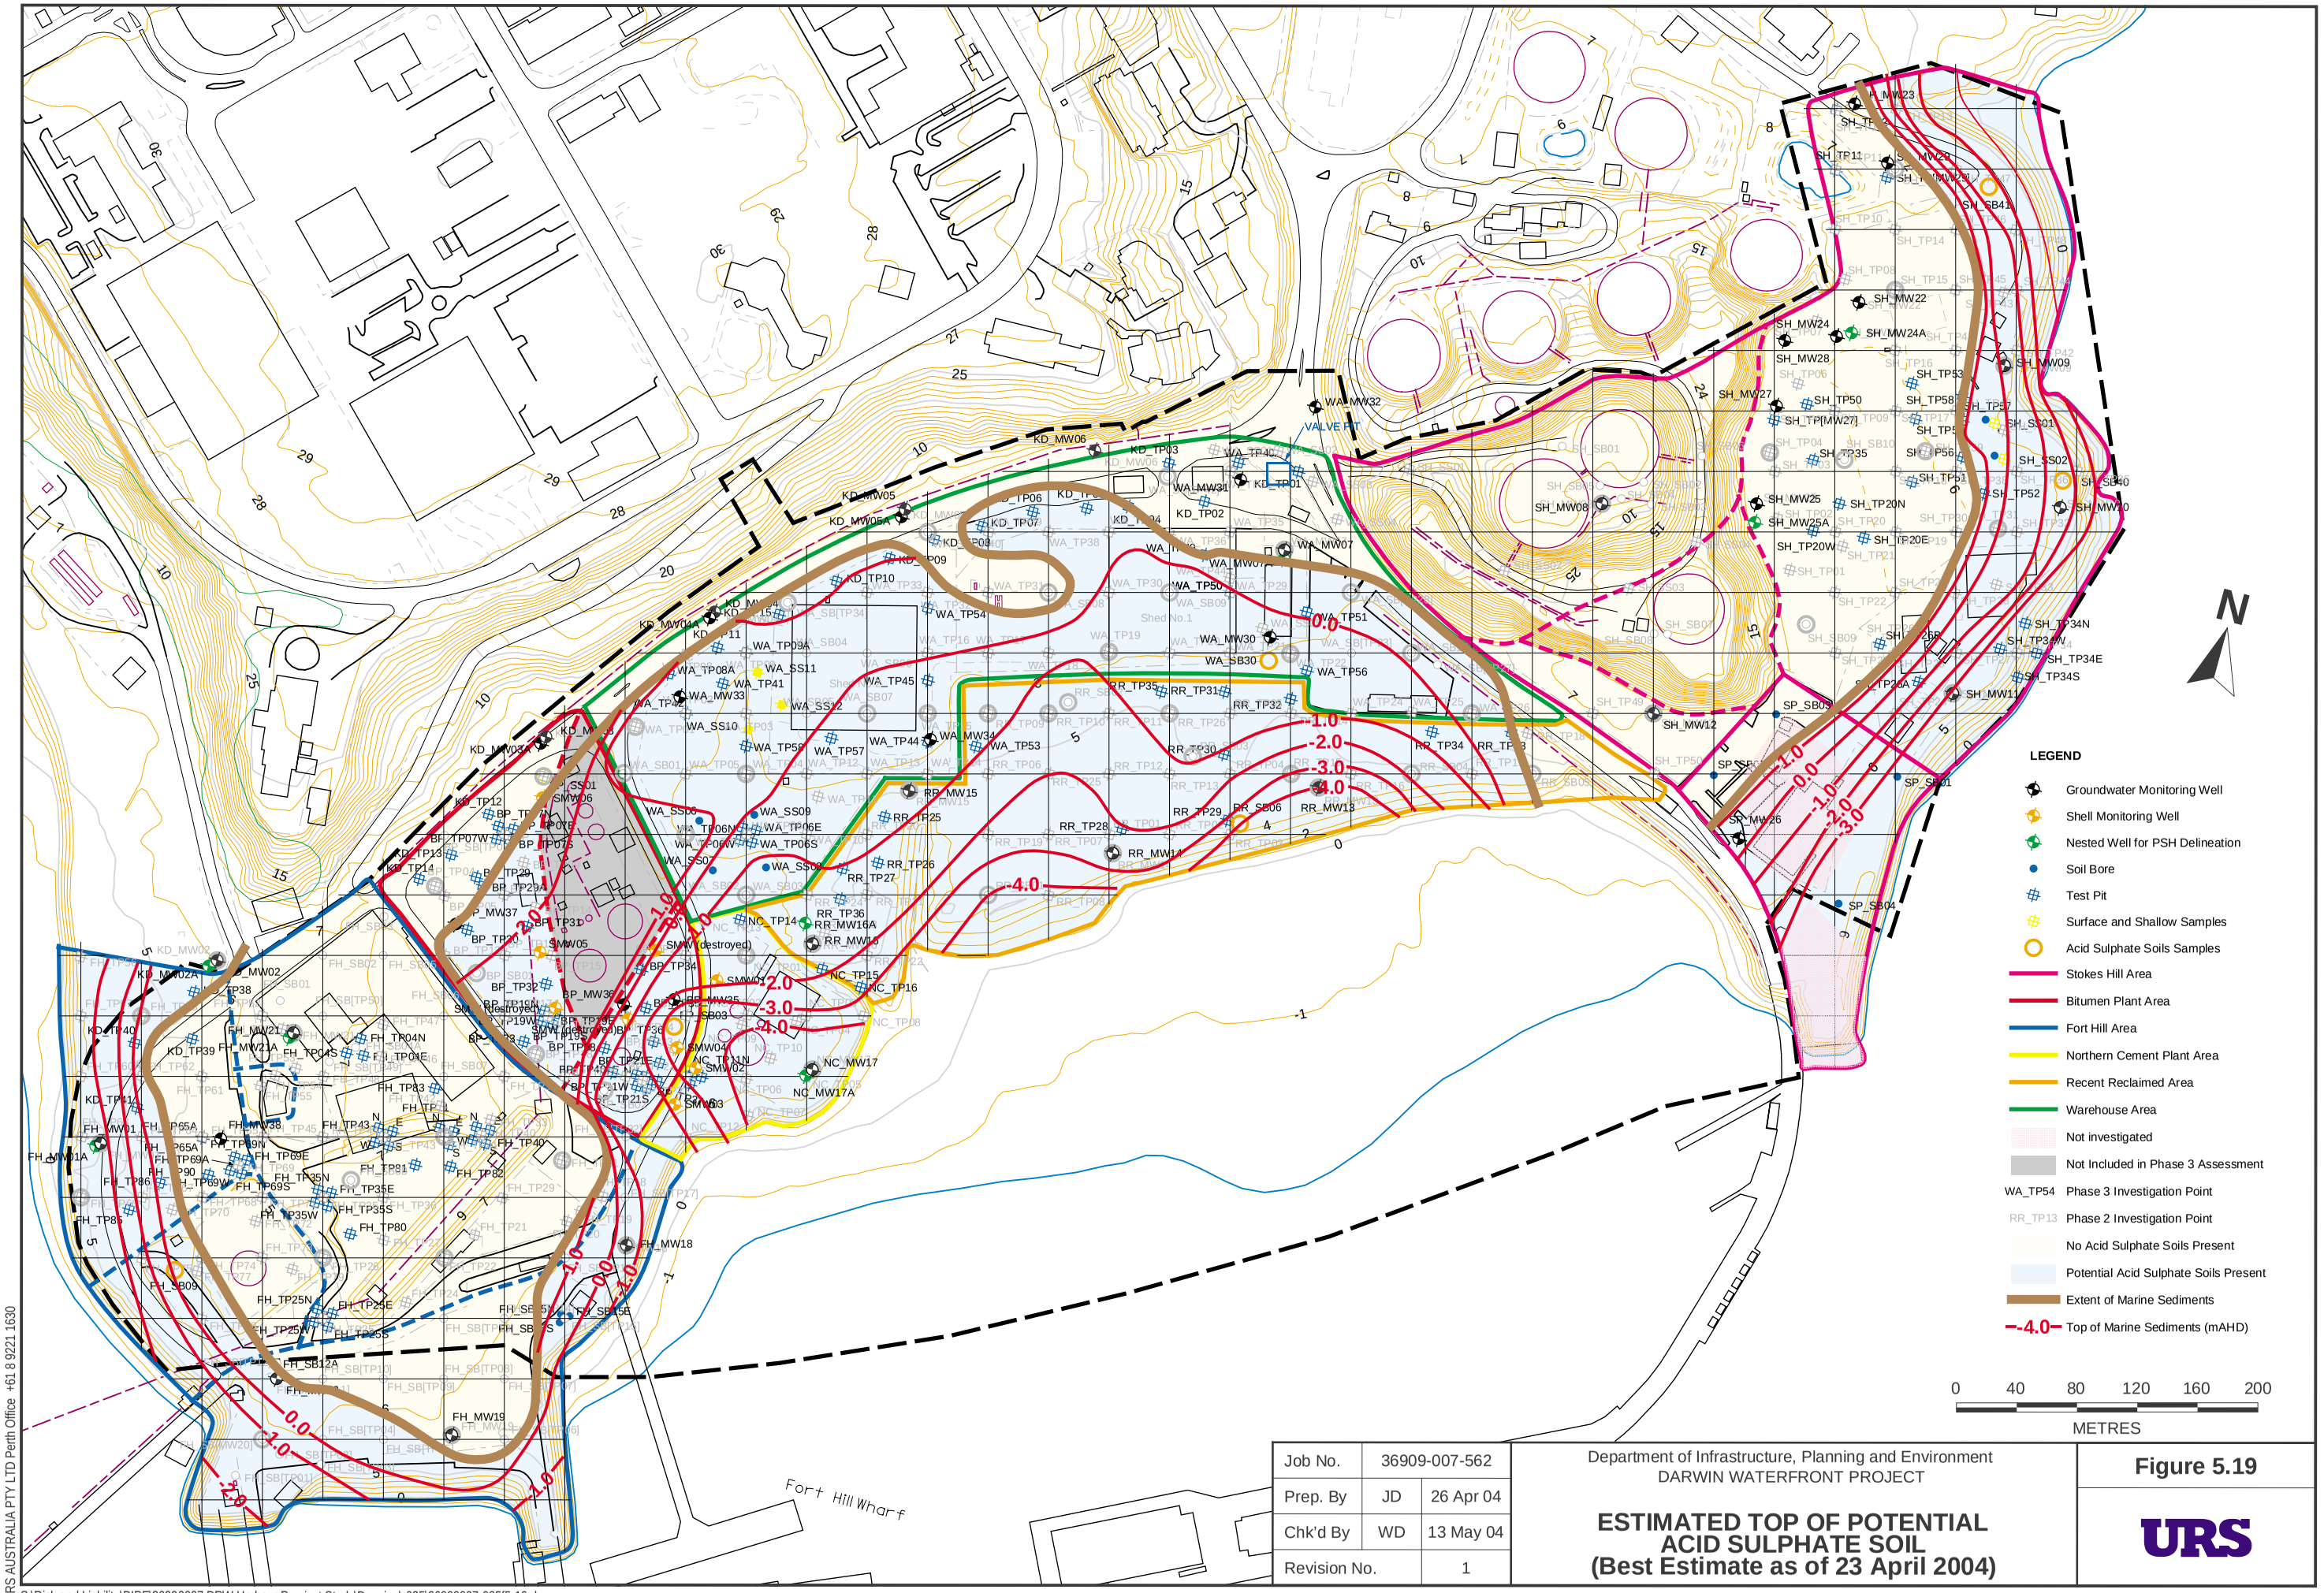

Job No.	36909-007-562	
Prep. By	JD	26 Apr 04
Chk'd By	WD	13 May 04
Revision No.		1

Department of Infrastructure, Planning and Environment
DARWIN WATERFRONT PROJECT

ESTIMATED TOP OF POTENTIAL ACID SULPHATE SOIL (Best Estimate as of 23 April 2004)

Figure 5.19

URS